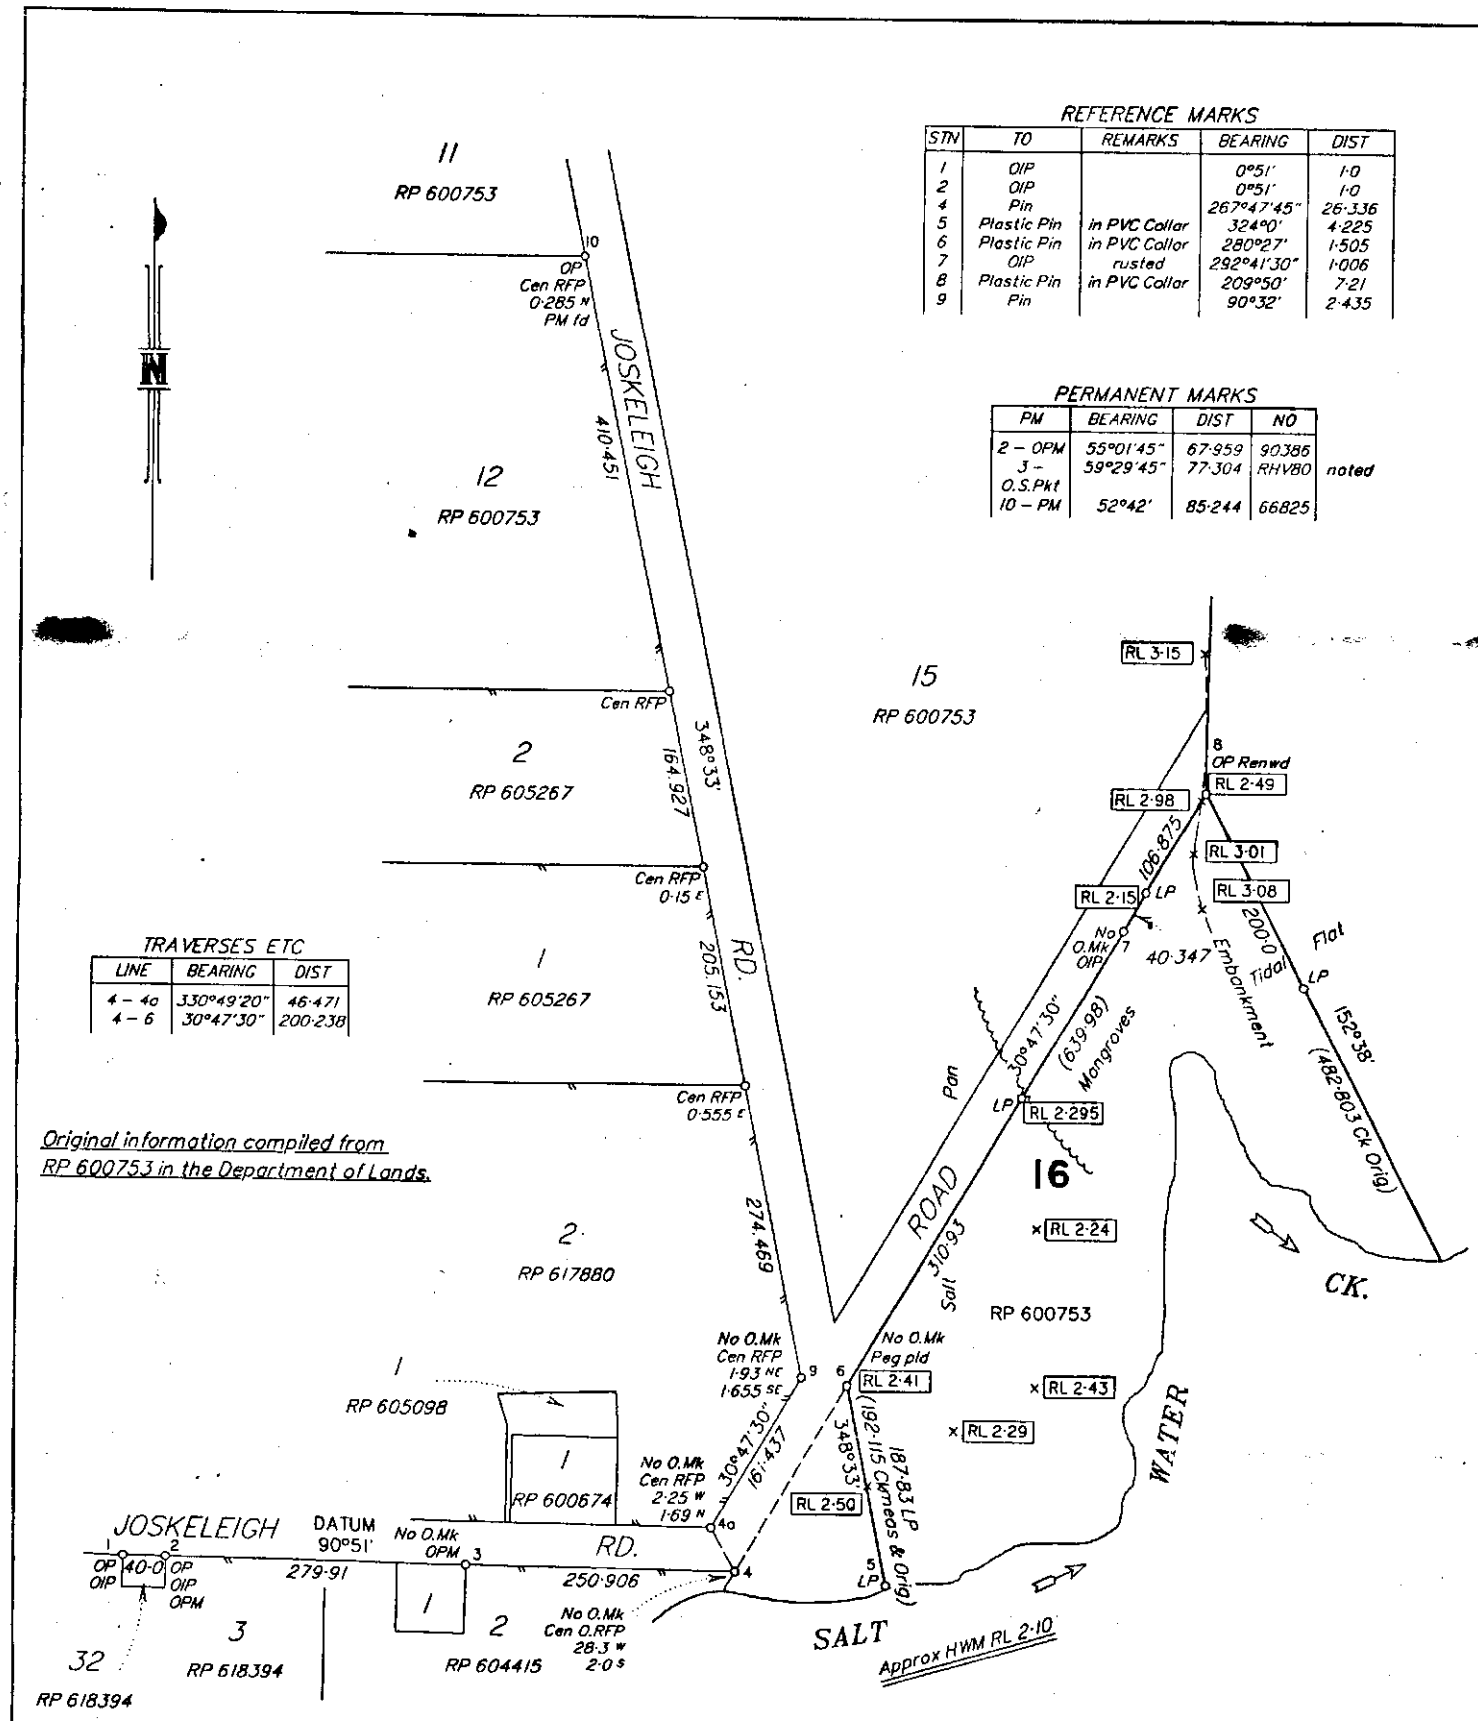

REFERENCE MARKS

STN	TO	REMARKS	BEARING	DIST
1	OIP		0°51'	1·0
2	OIP		0°51'	1·0
4	Pin		267°47'45"	26·336
5	Plastic Pin	in PVC Collar	324°0'	4·225
6	Plastic Pin	in PVC Collar	280°27'	1·505
7	OIP	rusted	292°41'30"	1·006
8	Plastic Pin	in PVC Collar	209°50'	7·21
9	Pin		90°32'	2·435

PERMANENT MARKS

PM	BEARING	DIST	NO	
2 – OPM	55°01'45"	67·959	90386	
3 – O.S.Pkt	59°29'45"	77·304	RHV80	noted
10 – PM	52°42'	85·244	66825	

TRAVERSES ETC

LINE	BEARING	DIST
4 – 4a	330°49'20"	46·471
4 – 6	30°47'30"	200·238

Original information compiled from RP 600753 in the Department of Lands.

SCHLENCKER SURVEYING PTY LTD
A.C.N. 010 814 070
SURVEYING, MAPPING & DEVELOPMENT CONSULTANTS

181 East St., ROCKHAMPTON. Ph. (079) 27 1744 FAX (079) 22 3164
Suite 7, 692 Gympie Rd., BRISBANE. Ph. (07) 359 0486

Notes:

Levels on AHD derived from PM 66825 (RL 2·874) shown thus

RL 3·15 ×

SITE LEVELS ON

Lot 16 on RP 600753

ORIG Por 1925

PARISH **MEADOW FLATS**
COUNTY Livingstone
LOCALITY KEPPEL SANDS
LOCAL AUTHORITY LIVINGSTONE S.C.

MAP REF.	MERIDIAN of	SCALE	REF	CHECKED
9051–24	LN2641	1:5000	3891–2	